




1 TYPICAL ALUM. COPING DETAIL

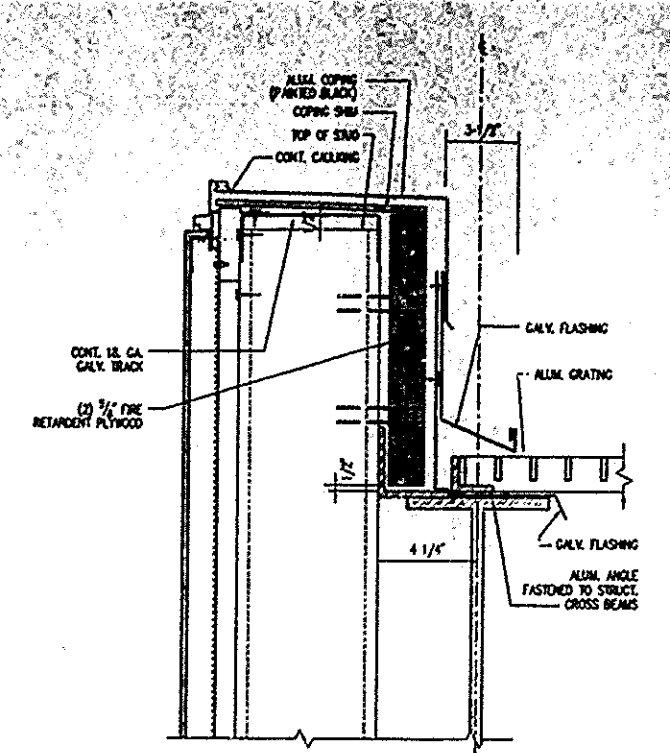


2 TYPICAL ALUM. COPING/FLASHING DETAIL

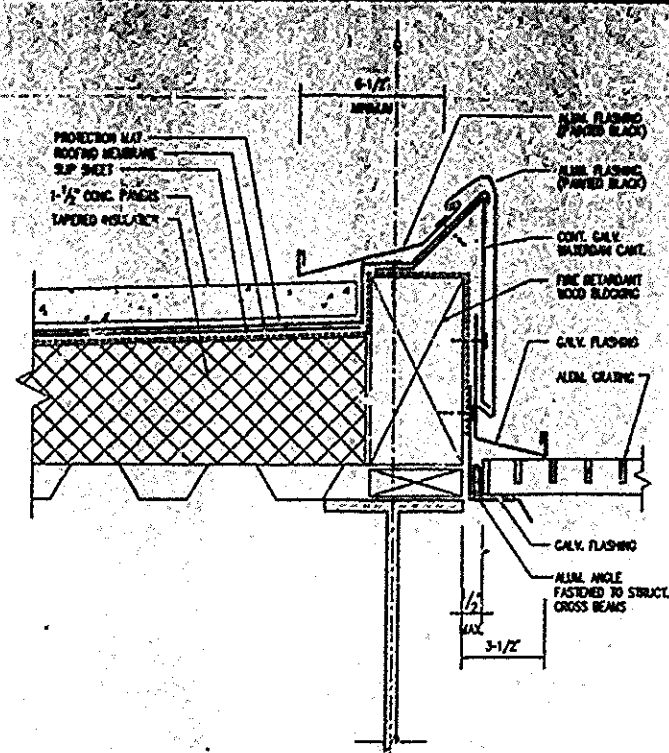


3 TYPICAL TRANSITION FLASHING

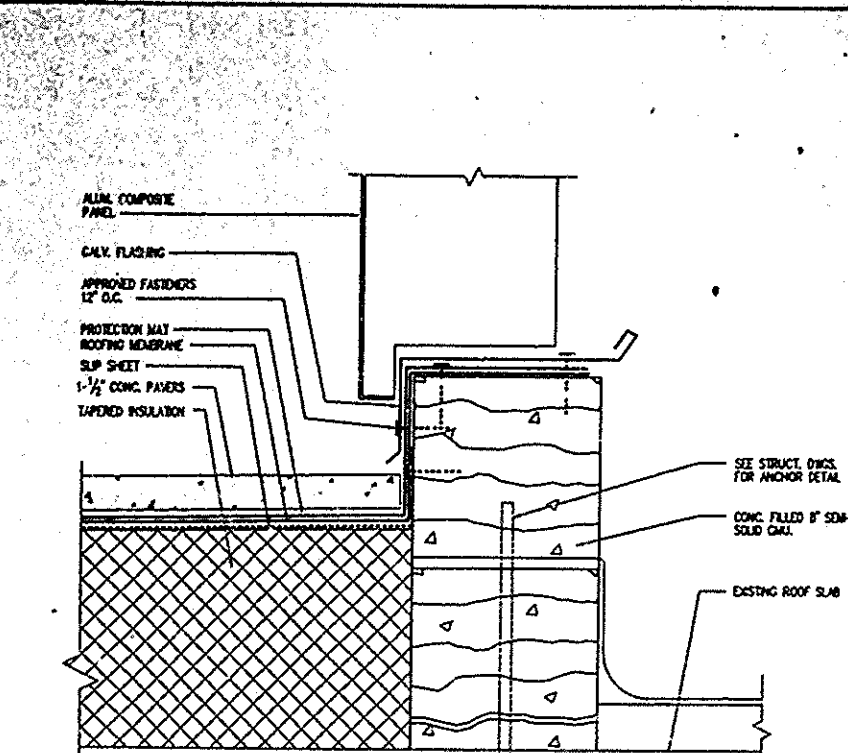


4 TYPICAL CURB FLASHING @ COMPOSITE ALUM. PANEL WALL

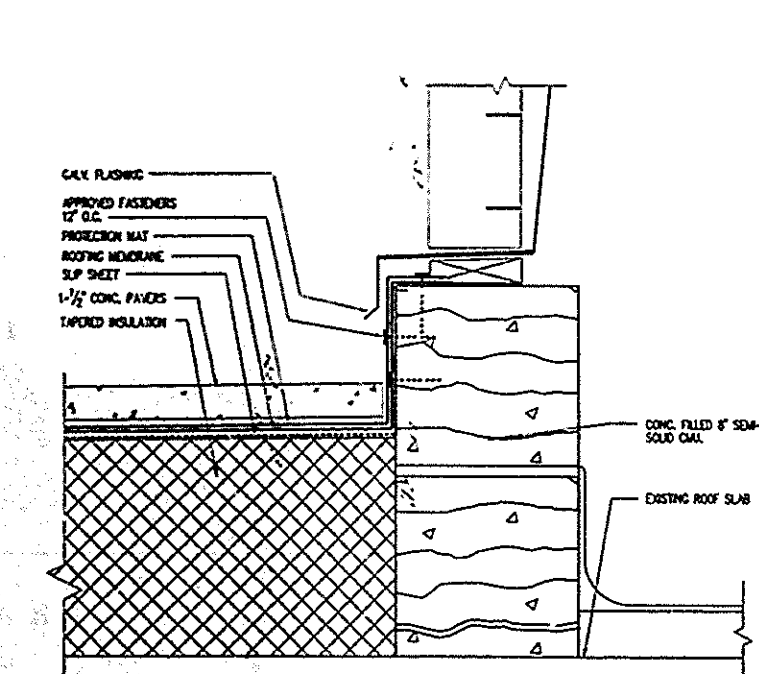


5 TYPICAL CURB FLASHING @ VERTICAL GRILLE

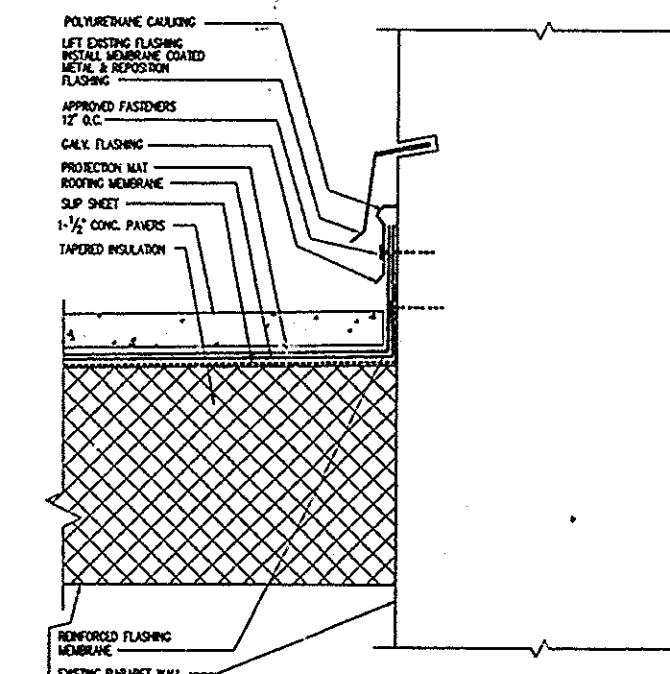


6 TYPICAL FLASHING @ EXISTING BULKHEAD & PARAPET

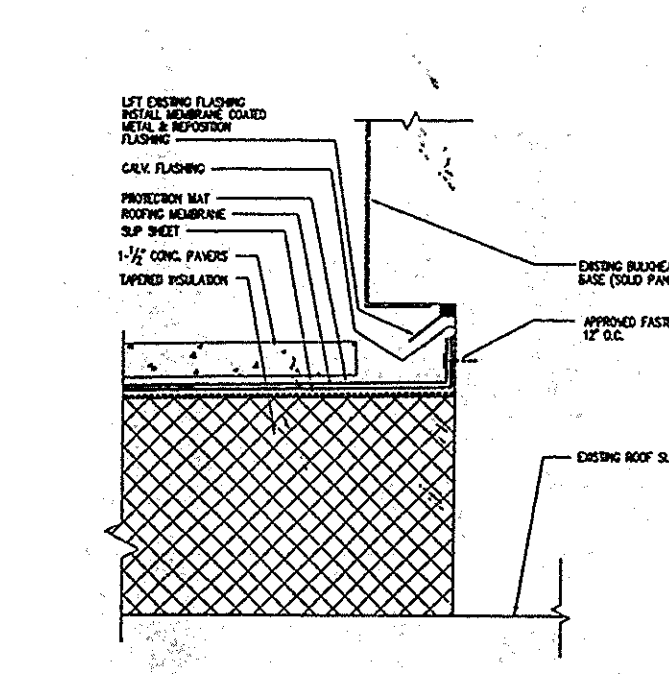


7 TYPICAL BASE FLASHING @ EXISTING BULKHEAD

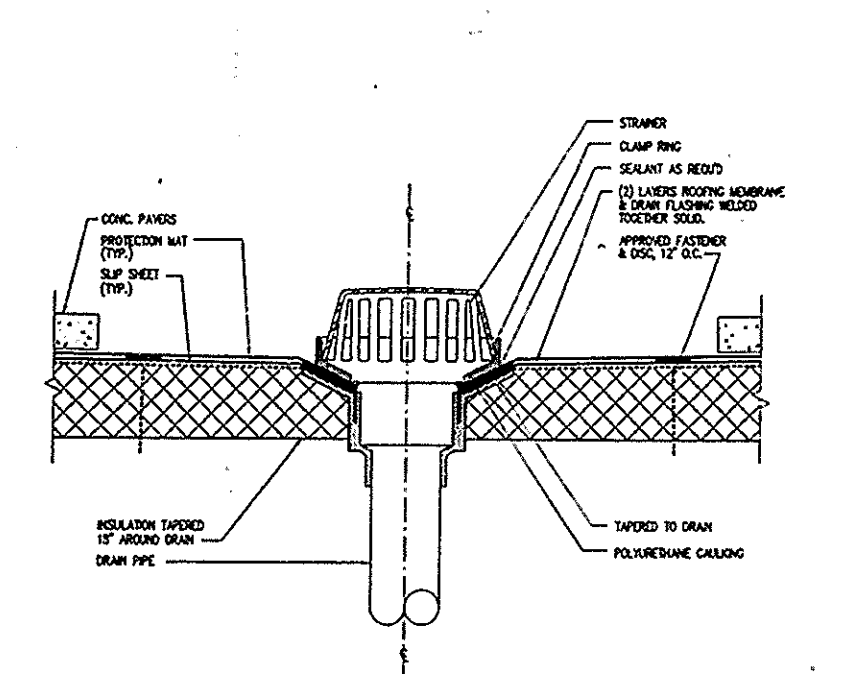

8 TYPICAL FLASHING DETAIL @ DRAIN

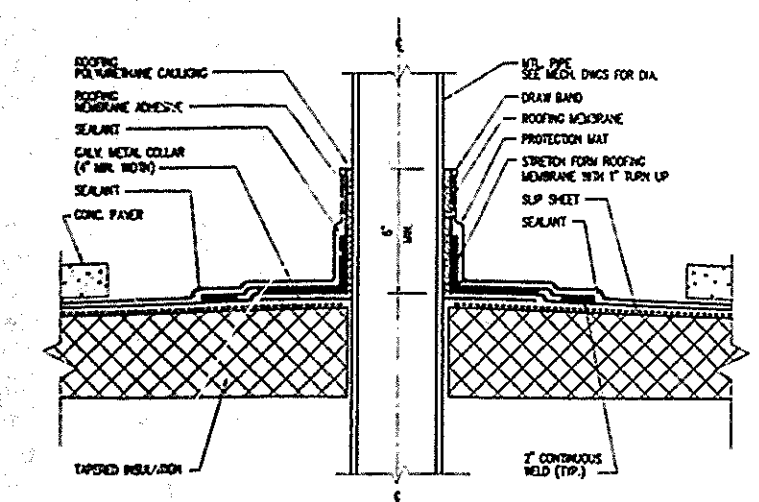

9 TYPICAL PIPE FLASHING

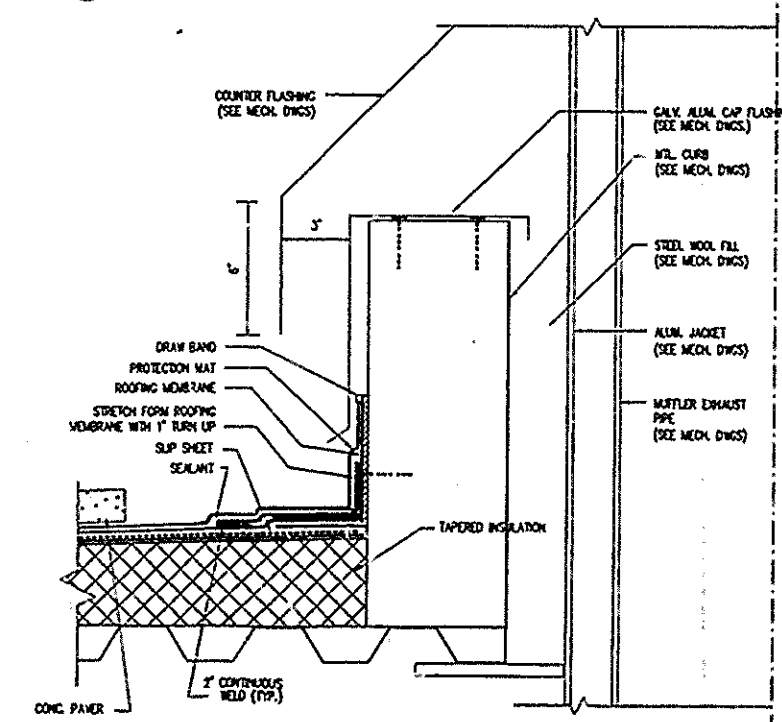

10 TYPICAL ROOF FLASHING FOR MUFFLER MECH. CURB

Sheet 17 of 108-110

**THE PORT AUTHORITY OF NY & NJ**

**Joseph R. Long & Associates, Inc.**  
consulting engineers  
One Pennsylvania Plaza  
New York, New York 10005-0015  
Tel: (212) 563-7400, Fax: (212) 563-7361

THE OFFICE OF  
**DAVID ELLIOT LEBOWITZ PC**  
ARCHITECTS - PLANNERS  
20 WEST 40TH STREET NEW YORK, NY 10018  
TEL: (212) 693-0000 FAX: (212) 693-0000

**LESLIE E ROBERTSON ASSOCIATES, RLLP**  
CONSULTING STRUCTURAL ENGINEERS  
25 EAST 40TH STREET  
NEW YORK, NY 10018  
TEL: (212) 693-0000 FAX: (212) 693-0000

I HEREBY CERTIFY THAT THIS IS A TRUE AND CORRECT COPY OF ONE OF THE CONTRACT DRAWINGS CONSTITUTING A PART OF CONTRACT NO. **WTC-845-071** IN THE FORM IN WHICH SAID DRAWINGS EXISTED AT THE TIME THE SAID CONTRACT WAS EXECUTED BY THE PARTIES.  
DATE: **4/16/99** *Stanley A. Asher* SPECIALIST  
DATE: **4/10/98** *H. J. ...* ENGINEER OF DESIGN

No.	Date	Revision	Approved
1	11/17/97	ISSUED FOR BID	

Engineering Department  
Design Divisions

**The World Trade Center**

Title: **STANDBY POWER  
5 WORLD TRADE CENTER  
ARCHITECTURAL  
BULKHEAD ROOFING  
DETAILS**

This drawing subject to conditions in contract. All inventions, ideas, designs and methods therein are reserved to Port Authority and may not be used without its written consent.

C.B. JAK  
Designed by Drawn by JRL Job No.  
Date: 11/17/97 Scale: AS SHOWN  
Contract Number: **WTC-845-071** Drawing Number: **A2-11**

**KEY PLAN**